


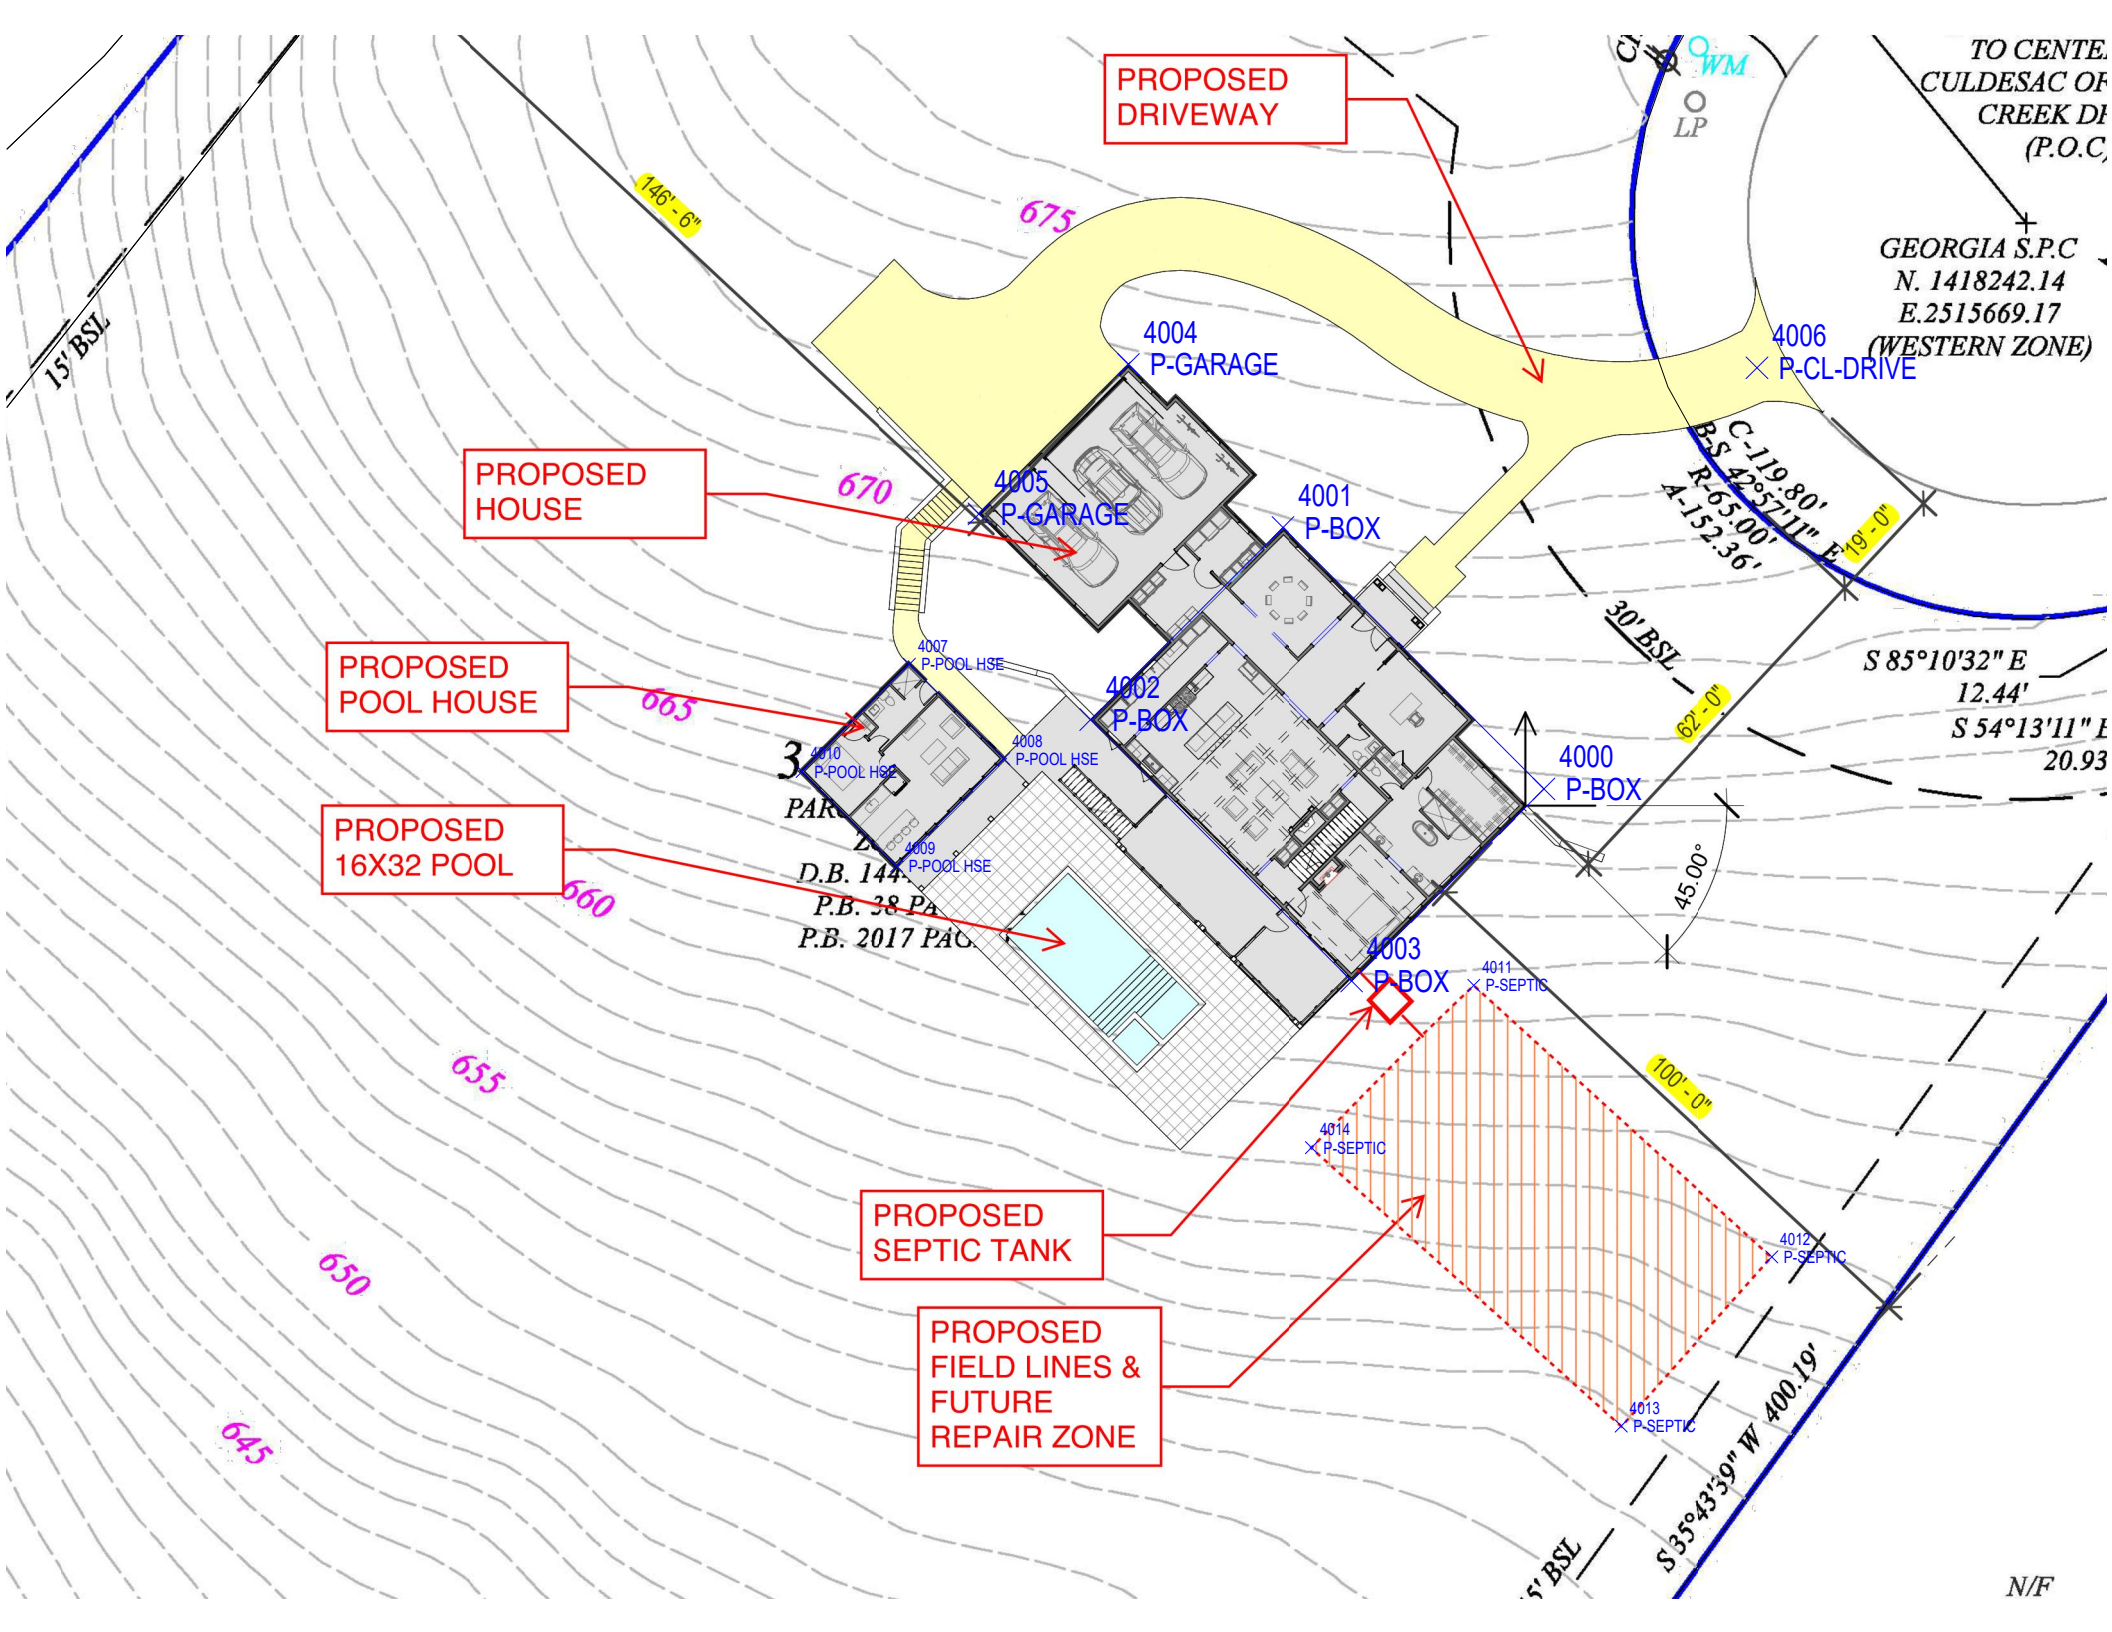

PROPOSED
DRIVEWAY

PROPOSED
HOUSE

PROPOSED
POOL HOUSE

PROPOSED
16X32 POOL

PROPOSED
SEPTIC TANK

PROPOSED
FIELD LINES &
FUTURE
REPAIR ZONE

4004
P-GARAGE

4005
P-GARAGE

4001
P-BOX

4002
P-BOX

4000
P-BOX

4003
P-BOX

4014
P-SEPTIC

4012
P-SEPTIC

4013
P-SEPTIC

4008
P-POOL HSE

4009
P-POOL HSE

4007
P-POOL HSE

4010
P-POOL HSE

4006
P-CL-DRIVE

GEORGIA S.P.C
N. 1418242.14
E.2515669.17
(WESTERN ZONE)

TO CENTE
CULDESAC OF
CREEK DI
(P.O.C)

C-119.80'
BS 42°57'11" E
R-65.00'
A-152.36'

30' BSL
62'-0"

S 85°10'32" E
12.44'
S 54°13'11" E
20.93'

100'-0"

S 35°43'39" W 400.19'

N/F